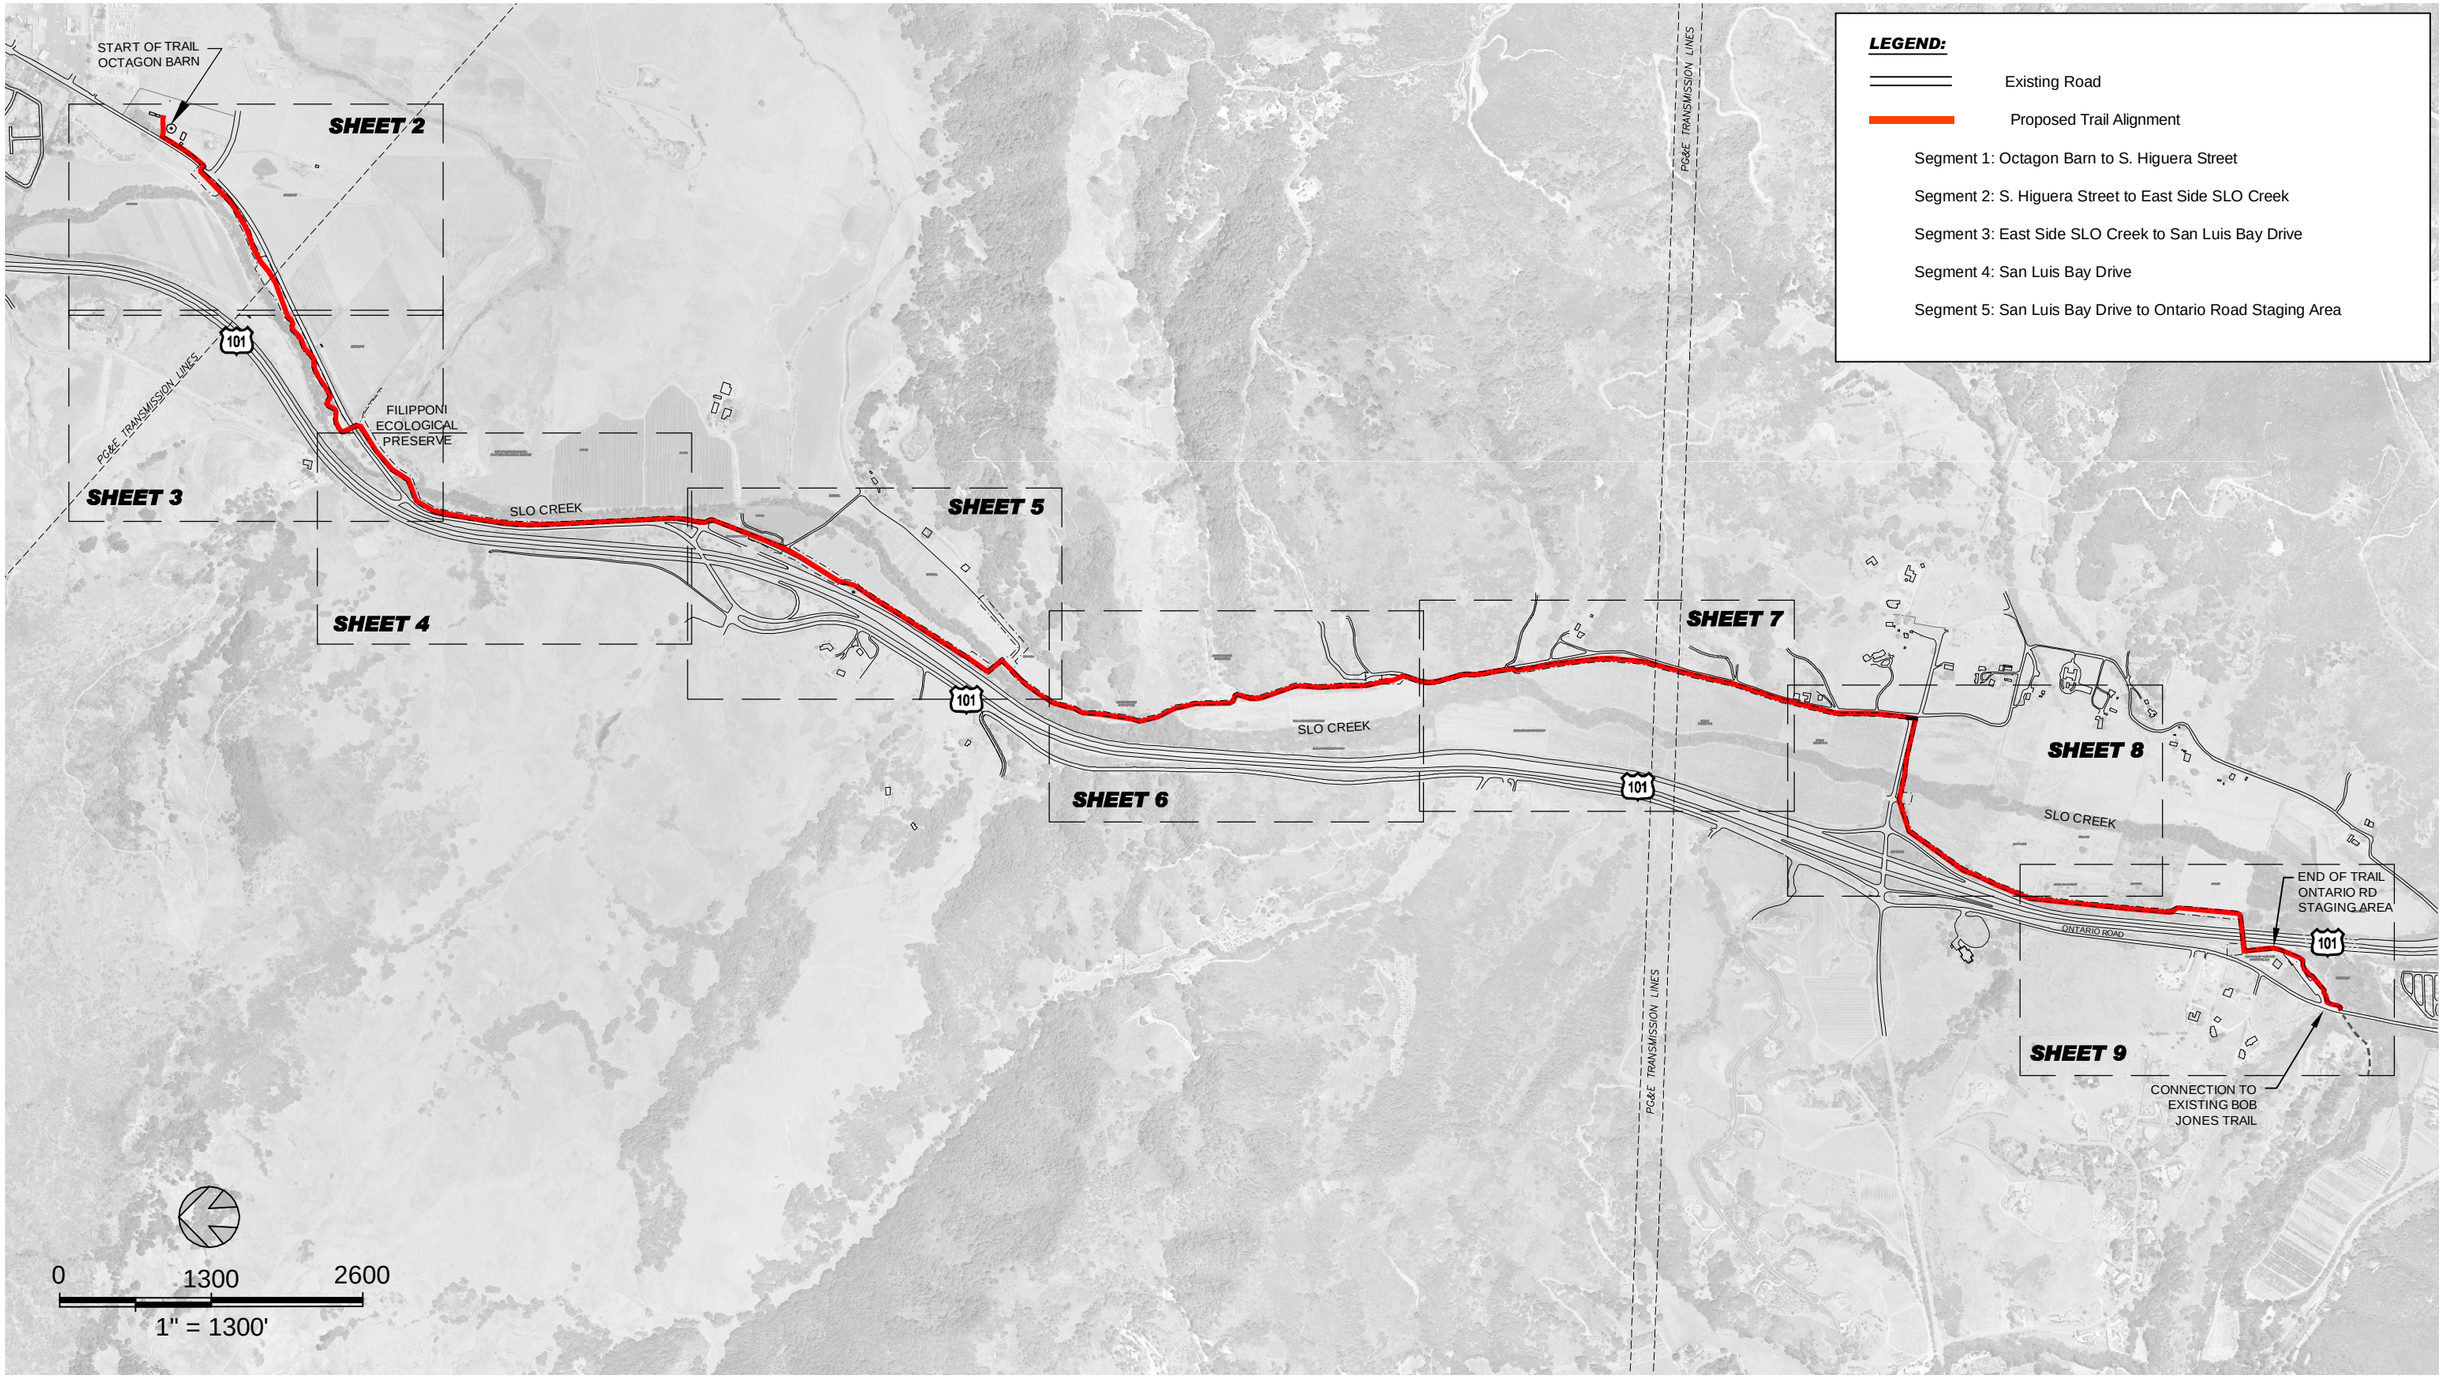

BOB JONES PATHWAY

SAN LUIS OBISPO TO ONTARIO ROAD

MORRO GROUP, INC.
Environmental Services

DESIGN	MH
DRAWN	IV
CHECKED	JP
APPR'D	JP
DATE	03/31/2010
PROJECT NUMBER	250083

QUESTA ENGINEERING CORP.
Civil
Environmental
& Water Resources
(510) 236-6114
FAX (510) 236-2423
questa@questaec.com
P.O. Box 70356 1220 Brickyard Cove Road Point Richmond, CA 94807

TRAIL RIGHT OF WAY

SHEET

1 OF 9

IF BAR DOES NOT EQUAL 1 INCH DRAWING IS NOT TO SCALE – ADJUST ACCORDINGLY

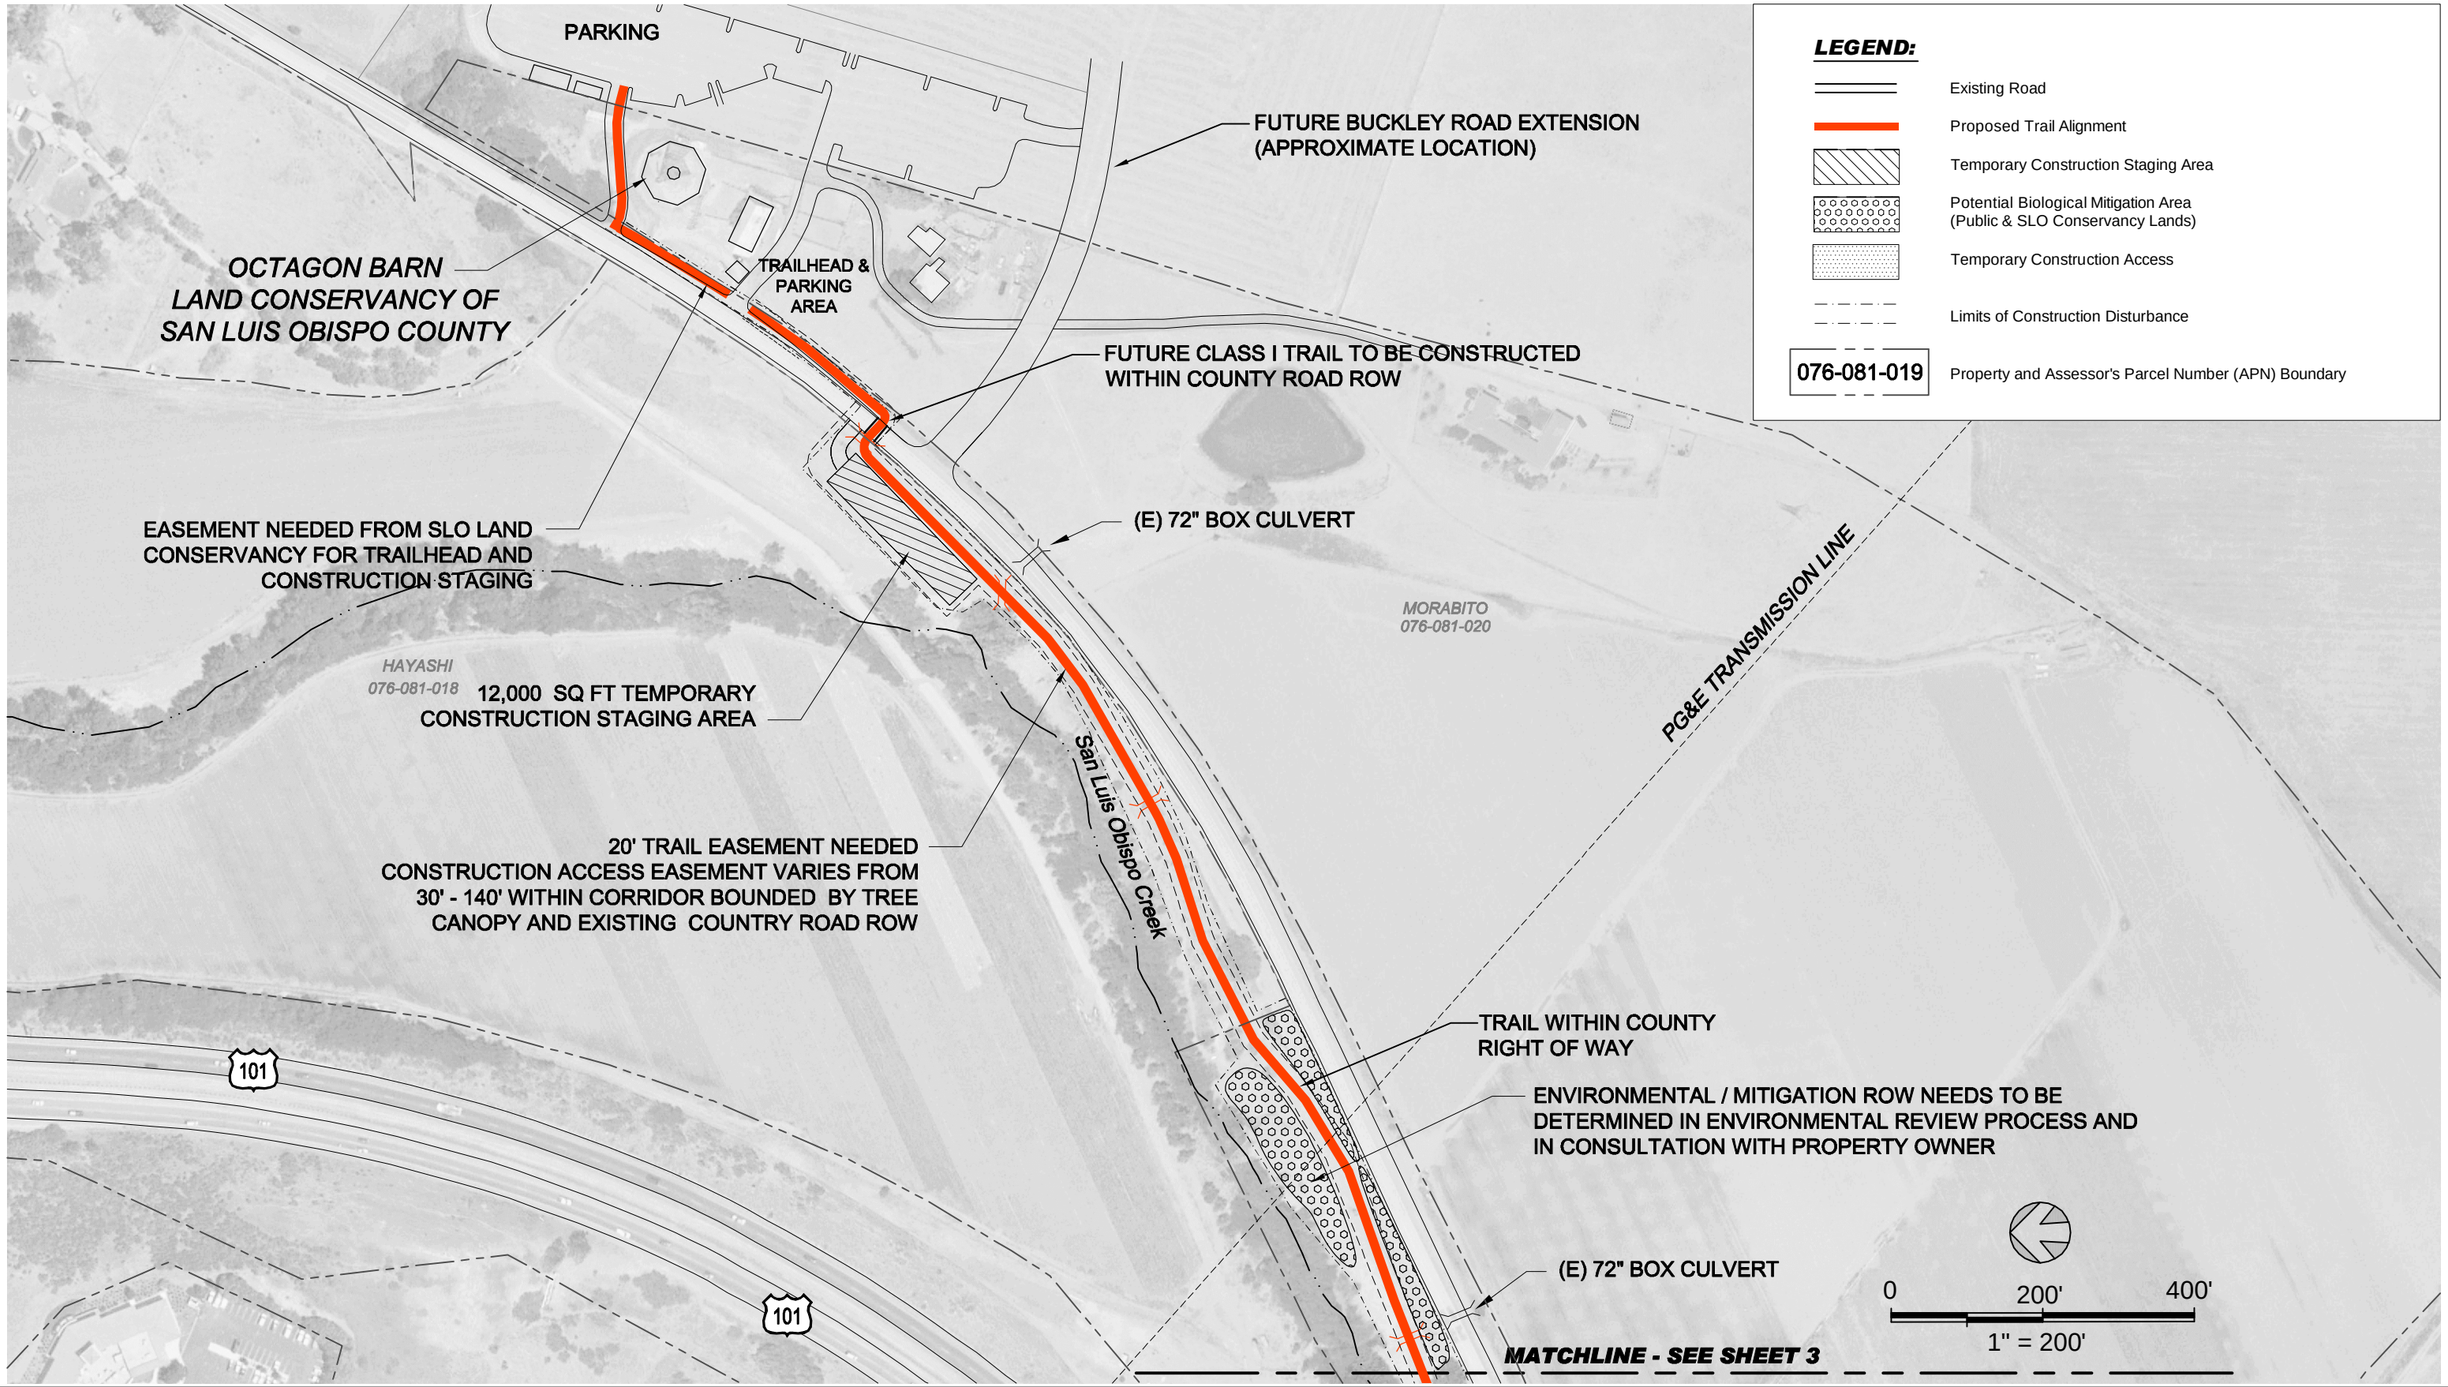

BOB JONES PATHWAY

SAN LUIS OBISPO TO ONTARIO ROAD

MORRO GROUP, INC.
Environmental Services

DESIGN	MH
DRAWN	IV
CHECKED	JP
APPR'D	JP
DATE	03/31/2010
PROJECT NUMBER	250083

QUESTA ENGINEERING CORP.
Civil
Environmental
& Water Resources
(510) 236-6114
FAX (510) 236-2423
questa@questaec.com
P.O. Box 70356 1220 Brickyard Cove Road Point Richmond, CA 94807

TRAIL RIGHT OF WAY

SHEET

2 OF 9

IF BAR DOES NOT EQUAL 1 INCH DRAWING IS NOT TO SCALE – ADJUST ACCORDINGLY

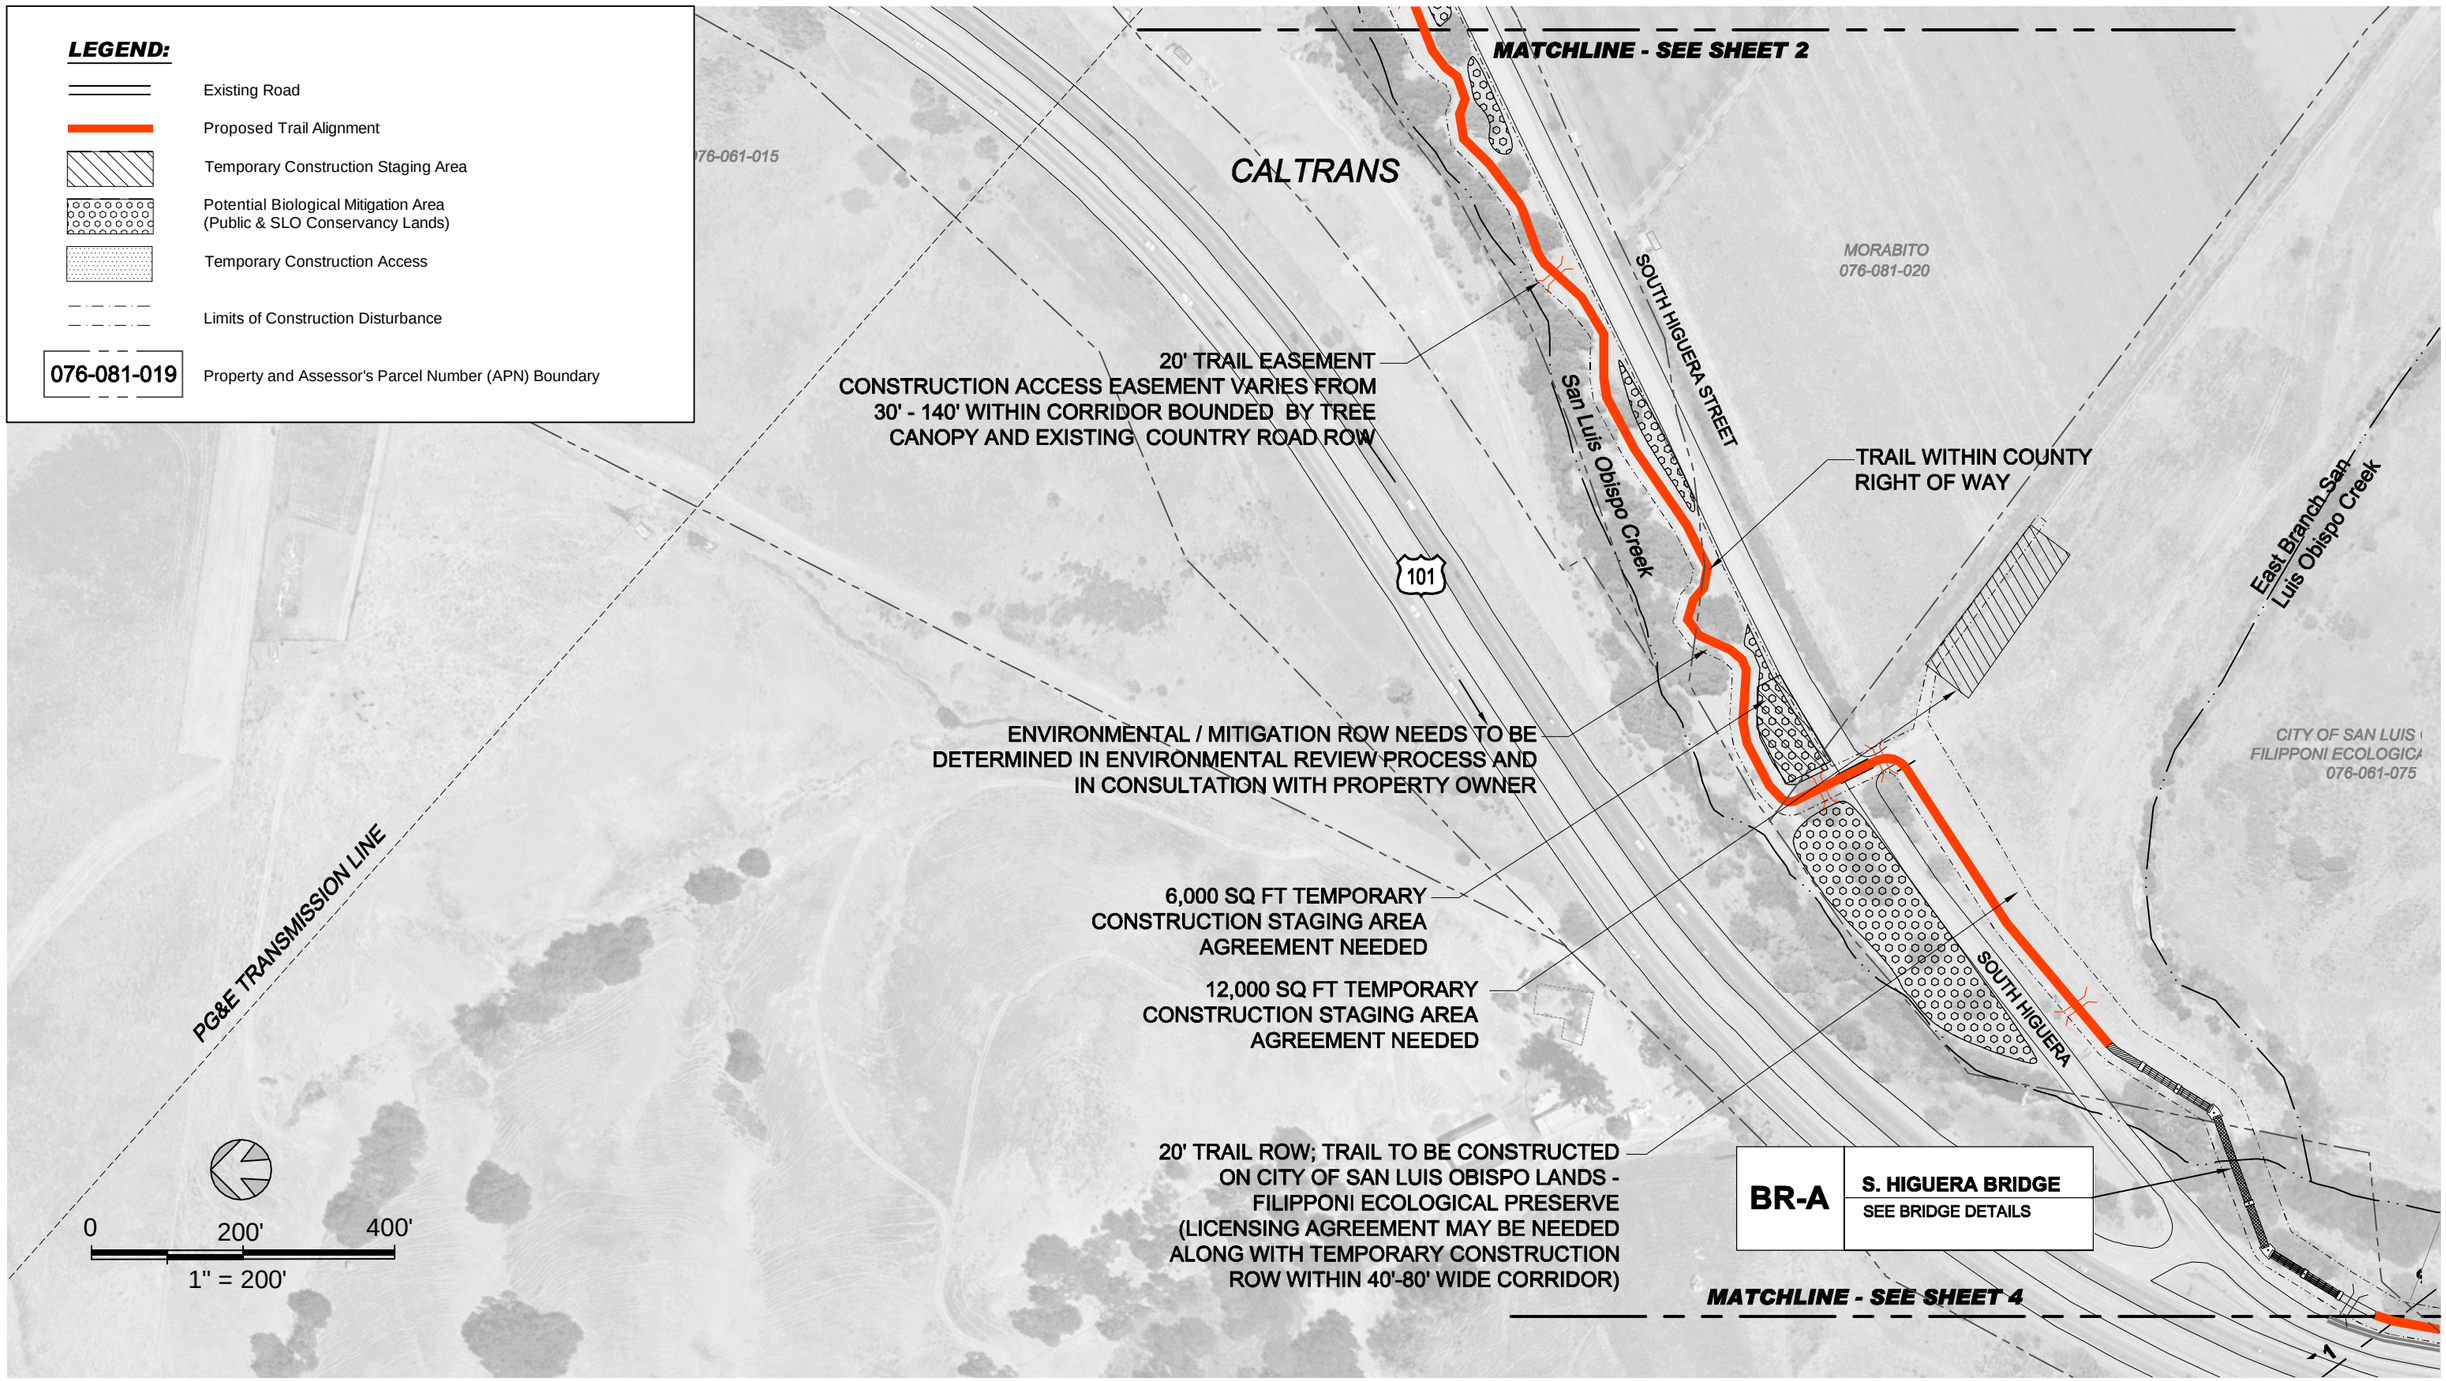

BOB JONES PATHWAY

SAN LUIS OBISPO TO ONTARIO ROAD

MORRO GROUP, INC.
Environmental Services

DESIGN	MH
DRAWN	IV
CHECKED	JP
APPR'D	JP
DATE	03/31/2010
PROJECT NUMBER	250083

QUESTA ENGINEERING CORP.
Civil
Environmental
& Water Resources
(510) 236-6114
FAX (510) 236-2423
questa@questaec.com
P.O. Box 70356 1220 Brickyard Cove Road Point Richmond, CA 94807

TRAIL RIGHT OF WAY

SHEET

3 OF 9

IF BAR DOES NOT EQUAL 1 INCH DRAWING IS NOT TO SCALE – ADJUST ACCORDINGLY

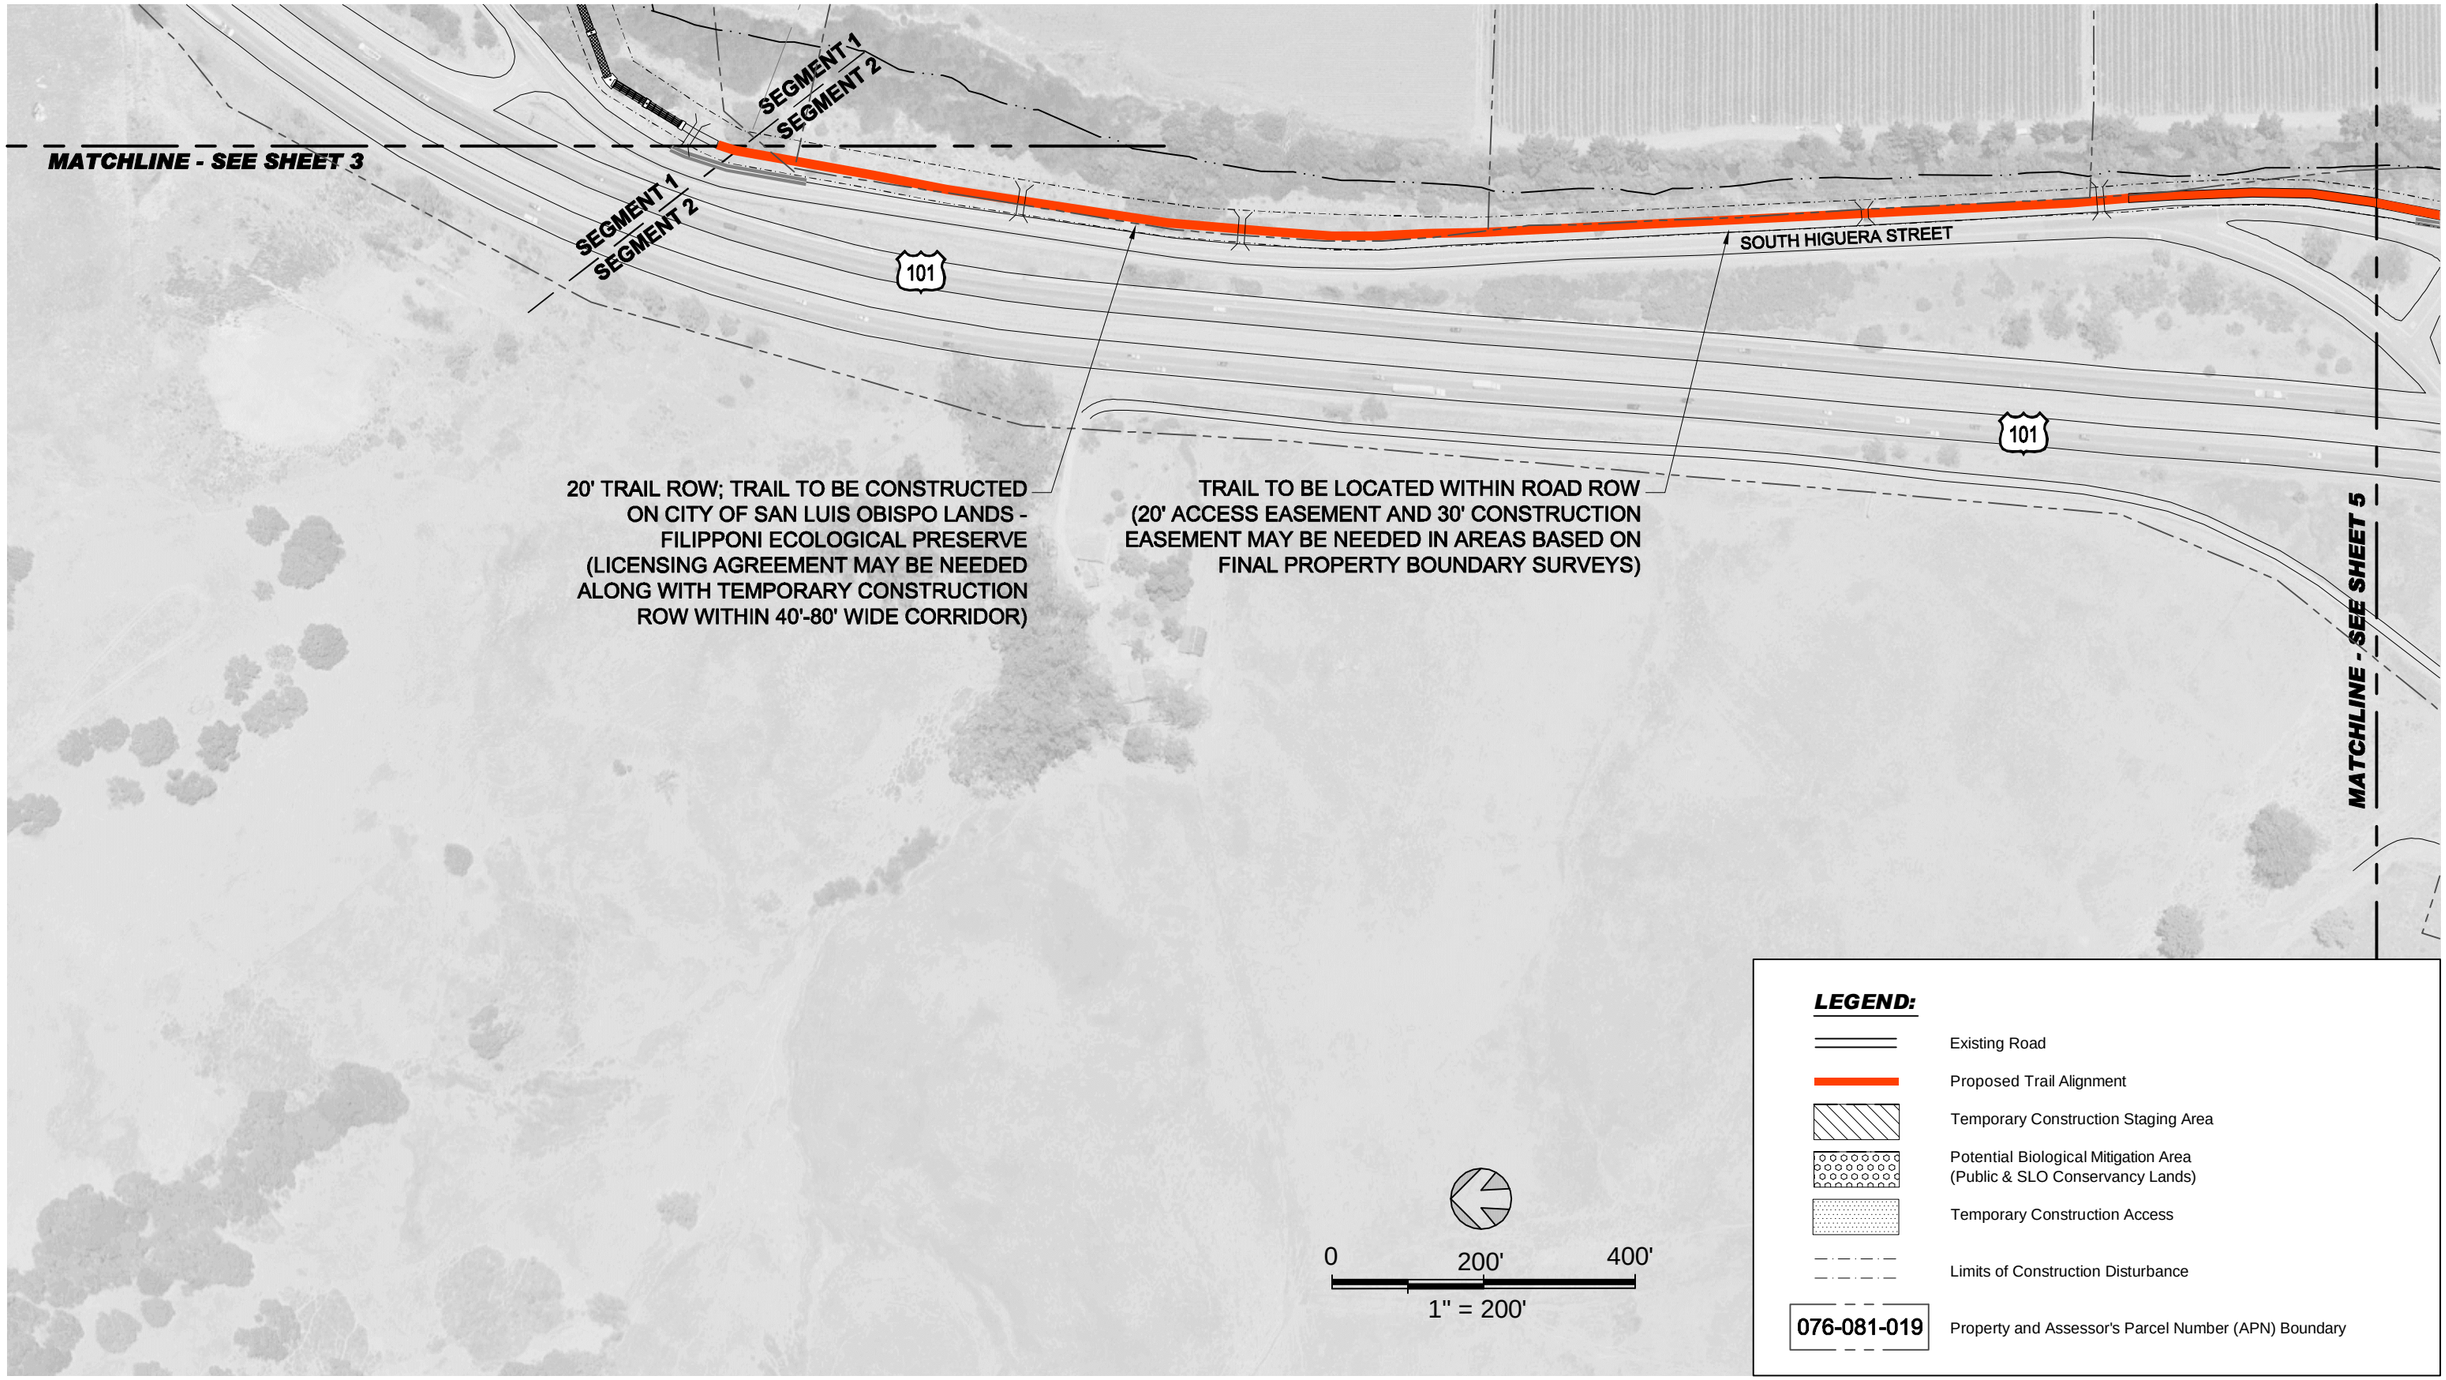

BOB JONES PATHWAY

SAN LUIS OBISPO TO ONTARIO ROAD

MORRO GROUP, INC.
Environmental Services

DESIGN	MH
DRAWN	IV
CHECKED	JP
APPR'D	JP
DATE	03/31/2010
PROJECT NUMBER	250083

QUESTA ENGINEERING CORP.
Civil
Environmental
& Water Resources
(510) 236-6114
FAX (510) 236-2423
questa@questaec.com
P.O. Box 70356 1220 Brickyard Cove Road Point Richmond, CA 94807

TRAIL RIGHT OF WAY

SHEET

4 OF 9

IF BAR DOES NOT EQUAL 1 INCH DRAWING IS NOT TO SCALE – ADJUST ACCORDINGLY

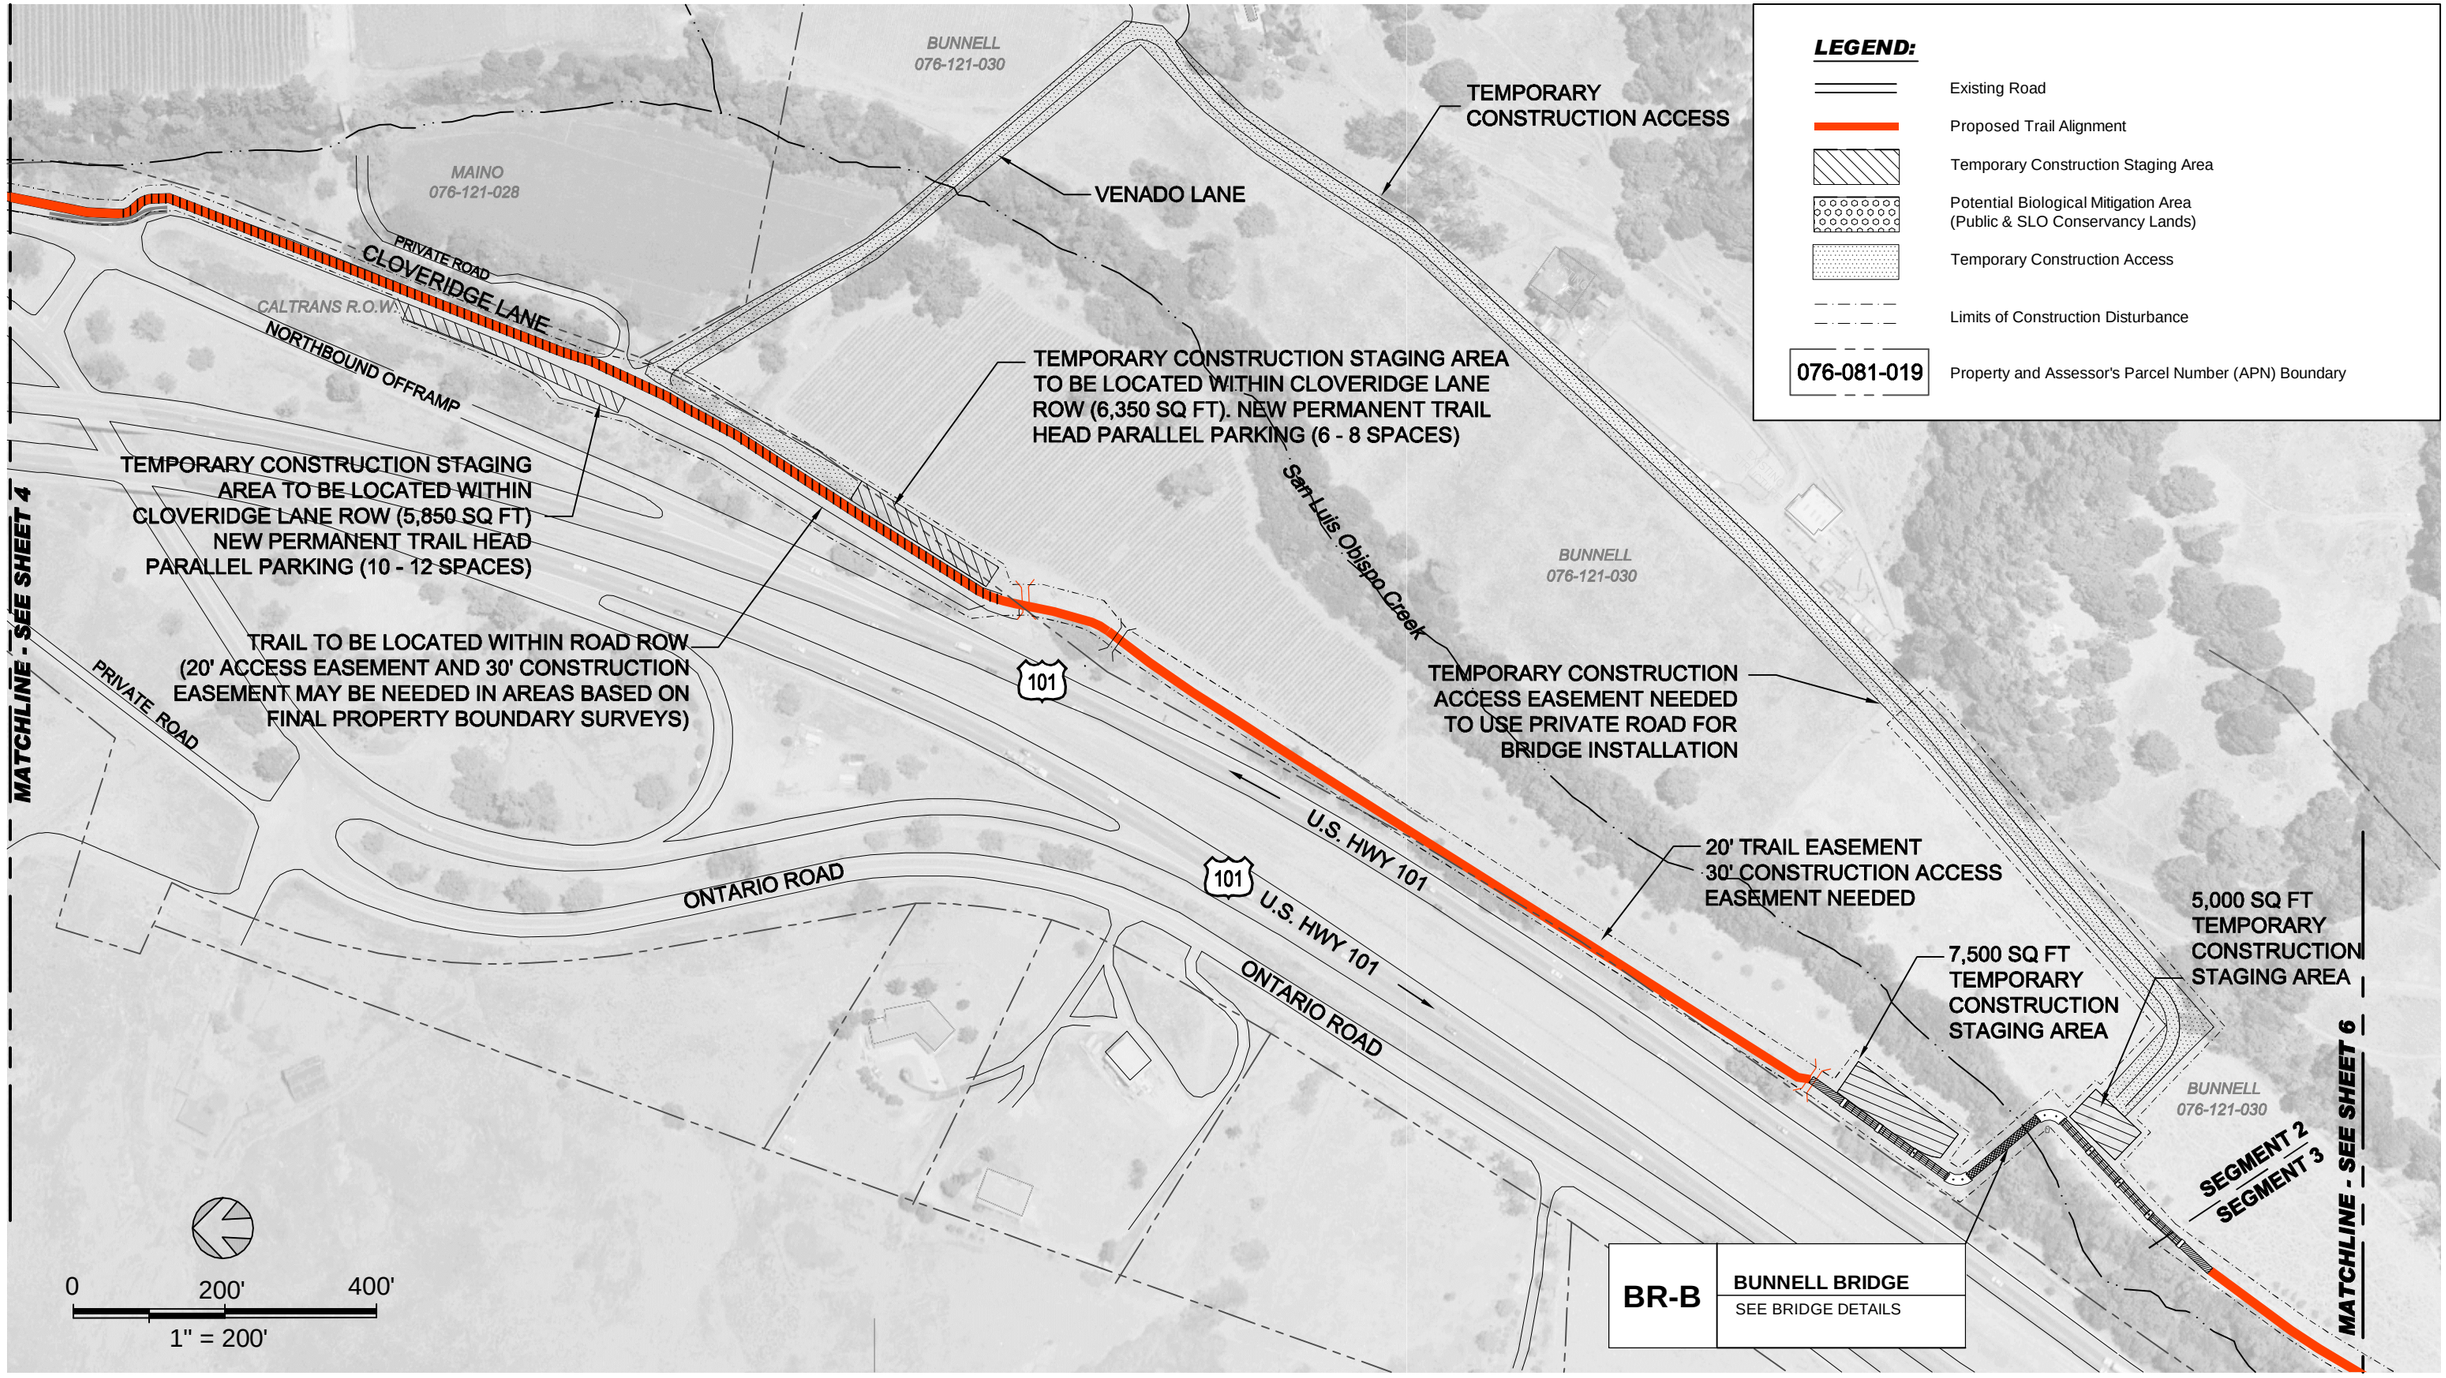

BOB JONES PATHWAY

SAN LUIS OBISPO TO ONTARIO ROAD

MORRO GROUP, INC.
Environmental Services

DESIGN	MH
DRAWN	IV
CHECKED	JP
APPR'D	JP
DATE	03/31/2010
PROJECT NUMBER	250083

QUESTA ENGINEERING CORP.
Civil
Environmental
& Water Resources
(510) 236-6114
FAX (510) 236-2423
questa@questaec.com
P.O. Box 70356 1220 Brickyard Cove Road Point Richmond, CA 94807

TRAIL RIGHT OF WAY

SHEET

5 OF 9

IF BAR DOES NOT EQUAL 1 INCH DRAWING IS NOT TO SCALE – ADJUST ACCORDINGLY

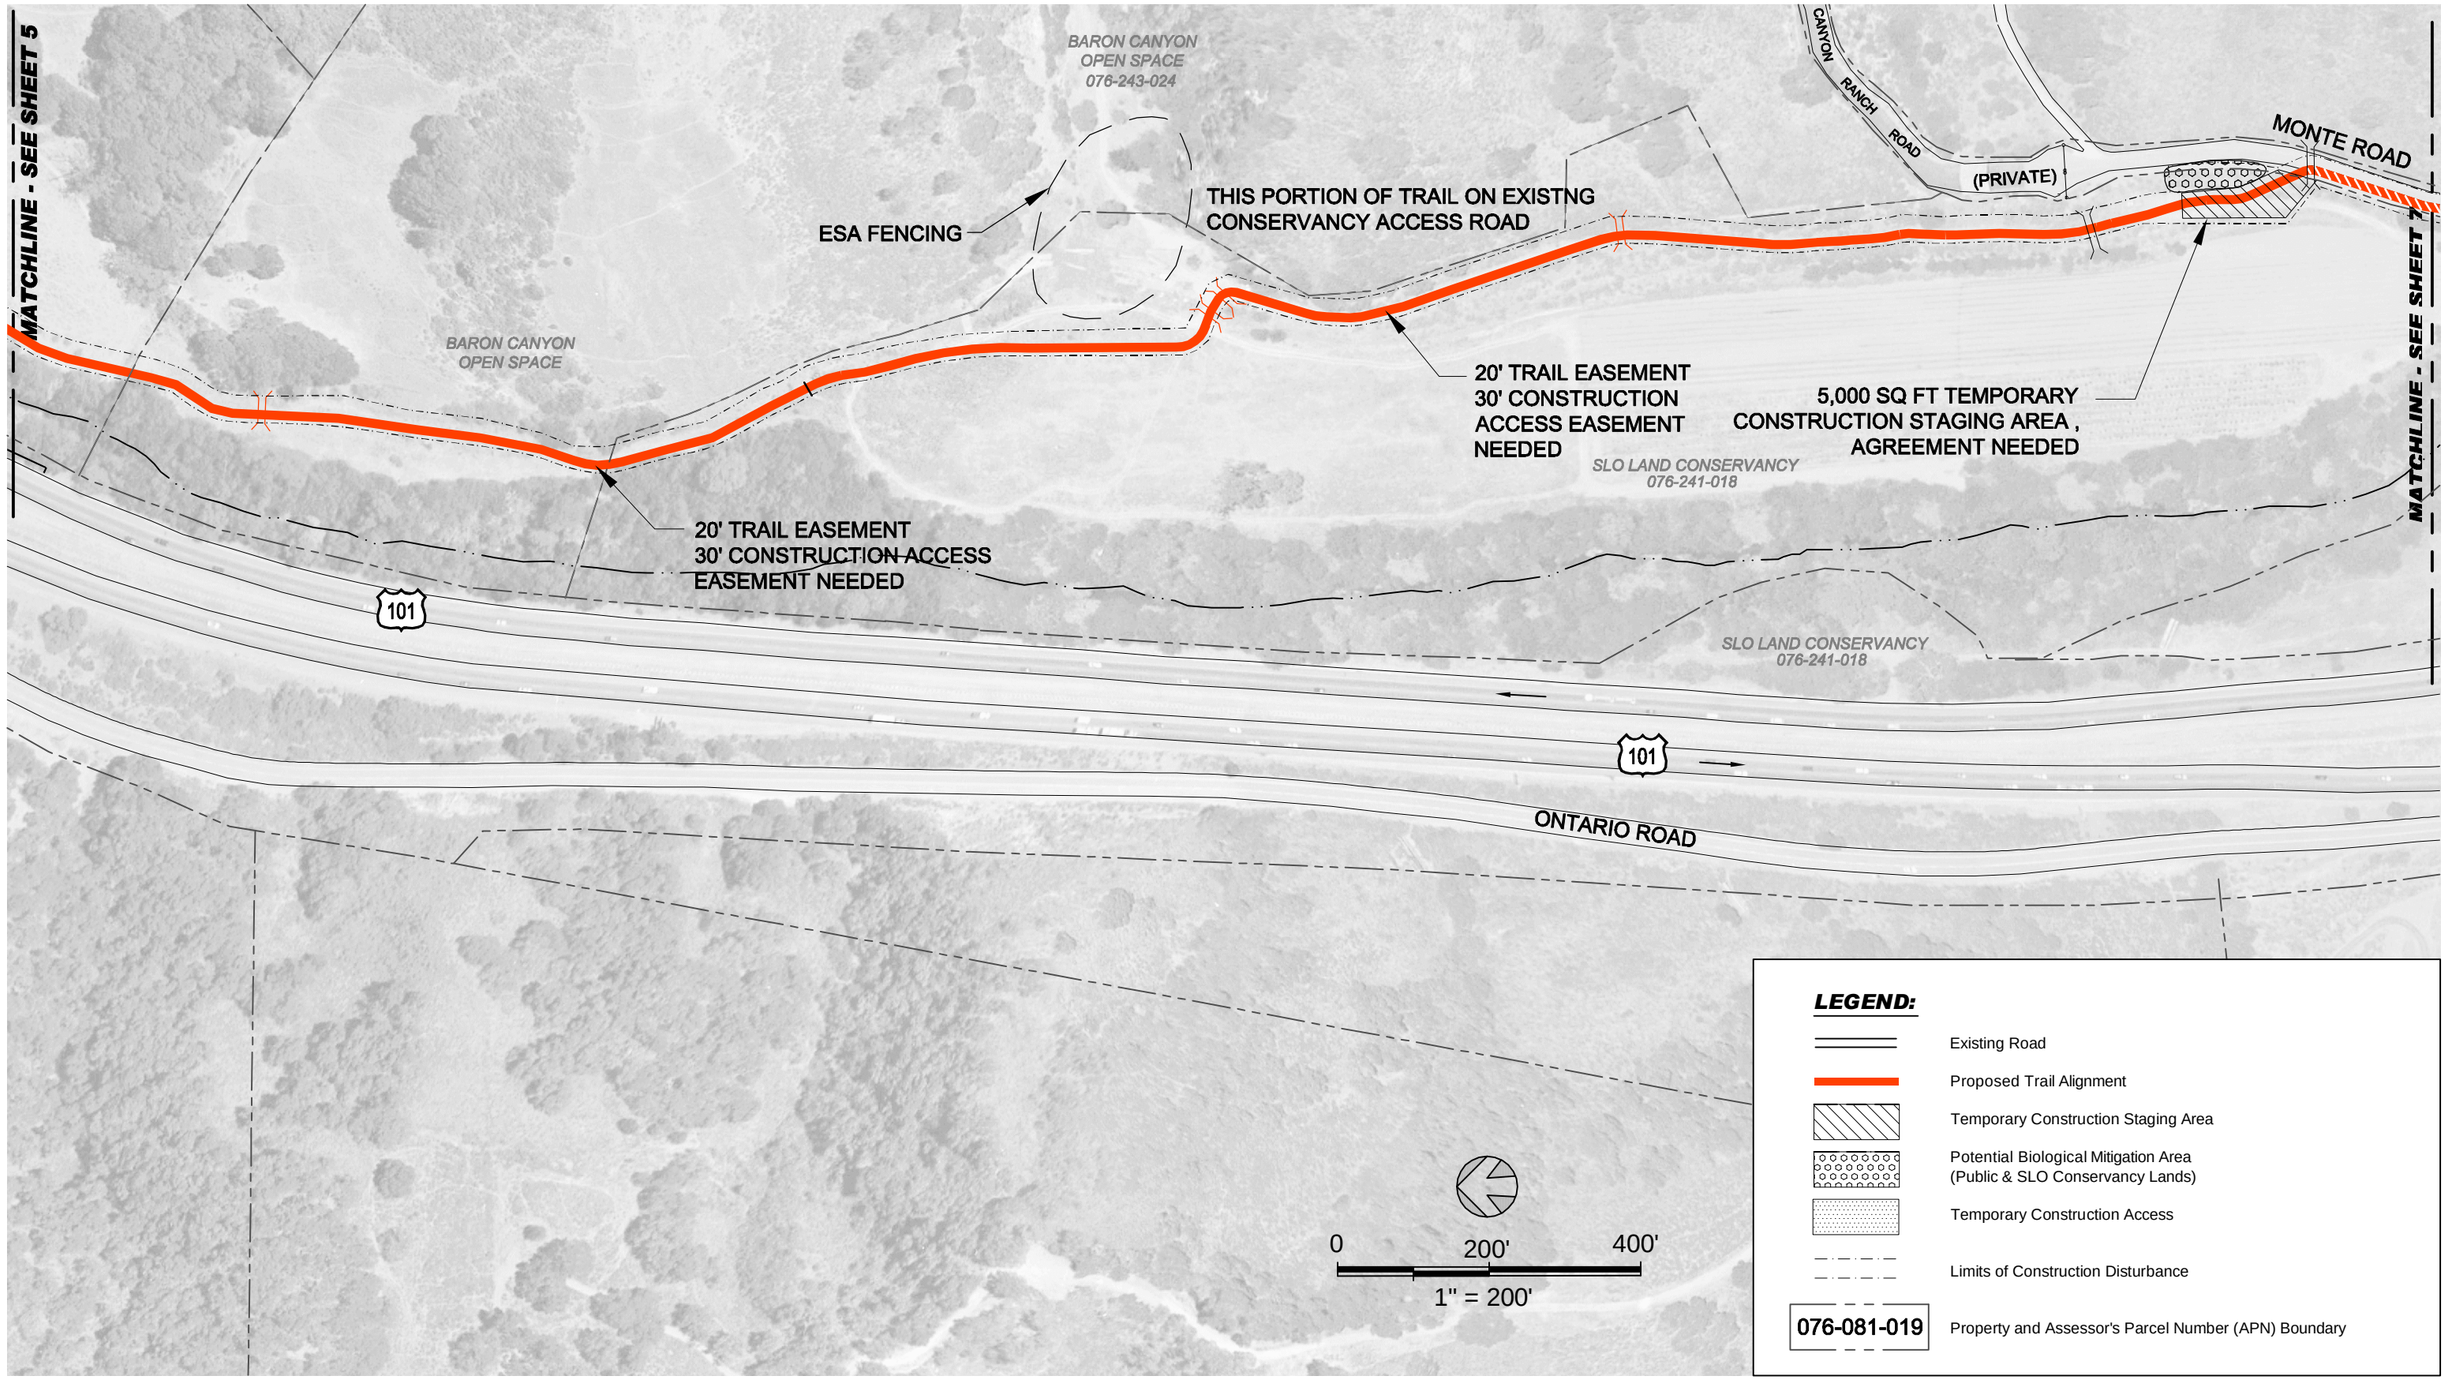

BOB JONES PATHWAY

SAN LUIS OBISPO TO ONTARIO ROAD

MORRO GROUP, INC. Environmental Services

DESIGN	MH
DRAWN	IV
CHECKED	JP
APPR'D	JP
DATE	03/31/2010
PROJECT NUMBER	250083

QUESTA ENGINEERING CORP.
Civil
Environmental
& Water Resources
(510) 236-6114
FAX (510) 236-2423
questa@questaec.com
P.O. Box 70356 1220 Brickyard Cove Road Point Richmond, CA 94807

TRAIL RIGHT OF WAY

SHEET

6 OF 9

IF BAR DOES NOT EQUAL 1 INCH DRAWING IS NOT TO SCALE – ADJUST ACCORDINGLY

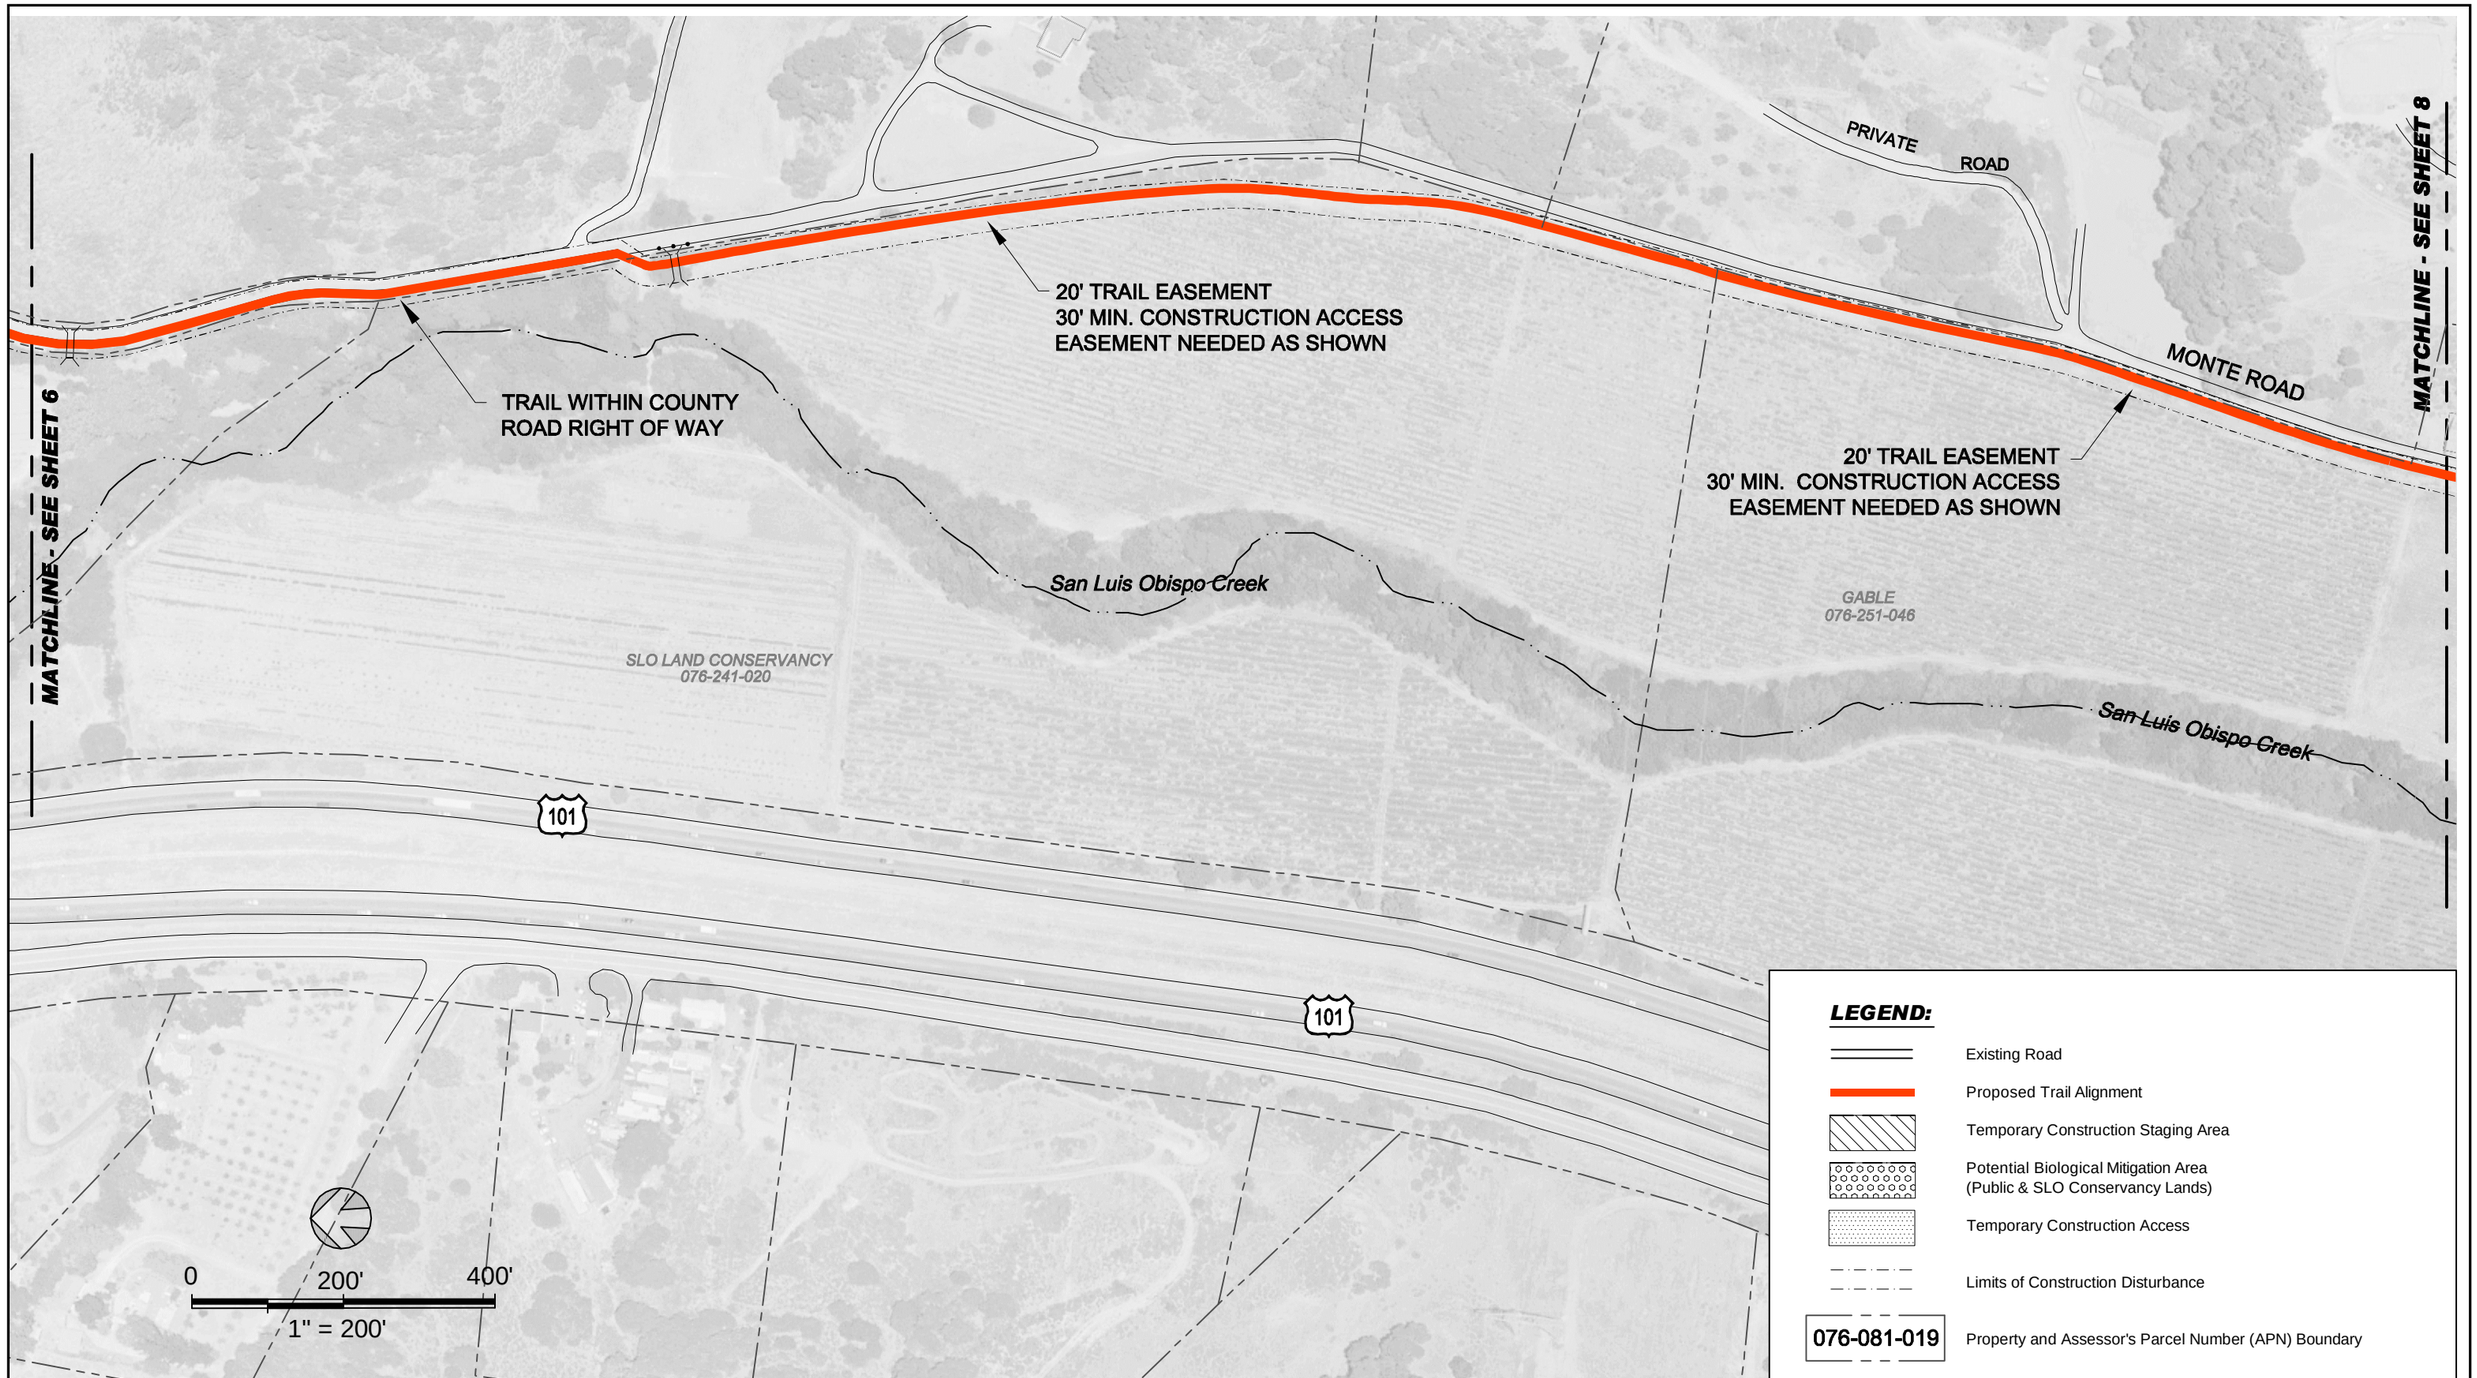

BOB JONES PATHWAY

SAN LUIS OBISPO TO ONTARIO ROAD

MORRO GROUP, INC.
Environmental Services

DESIGN	MH
DRAWN	IV
CHECKED	JP
APPR'D	JP
DATE	03/31/2010
PROJECT NUMBER	250083

QUESTA ENGINEERING CORP.
Civil
Environmental
& Water Resources
(510) 236-6114
FAX (510) 236-2423
questa@questaec.com
P.O. Box 70356 1220 Brickyard Cove Road Point Richmond, CA 94807

TRAIL RIGHT OF WAY

SHEET

7 OF 9

IF BAR DOES NOT EQUAL 1 INCH DRAWING IS NOT TO SCALE – ADJUST ACCORDINGLY

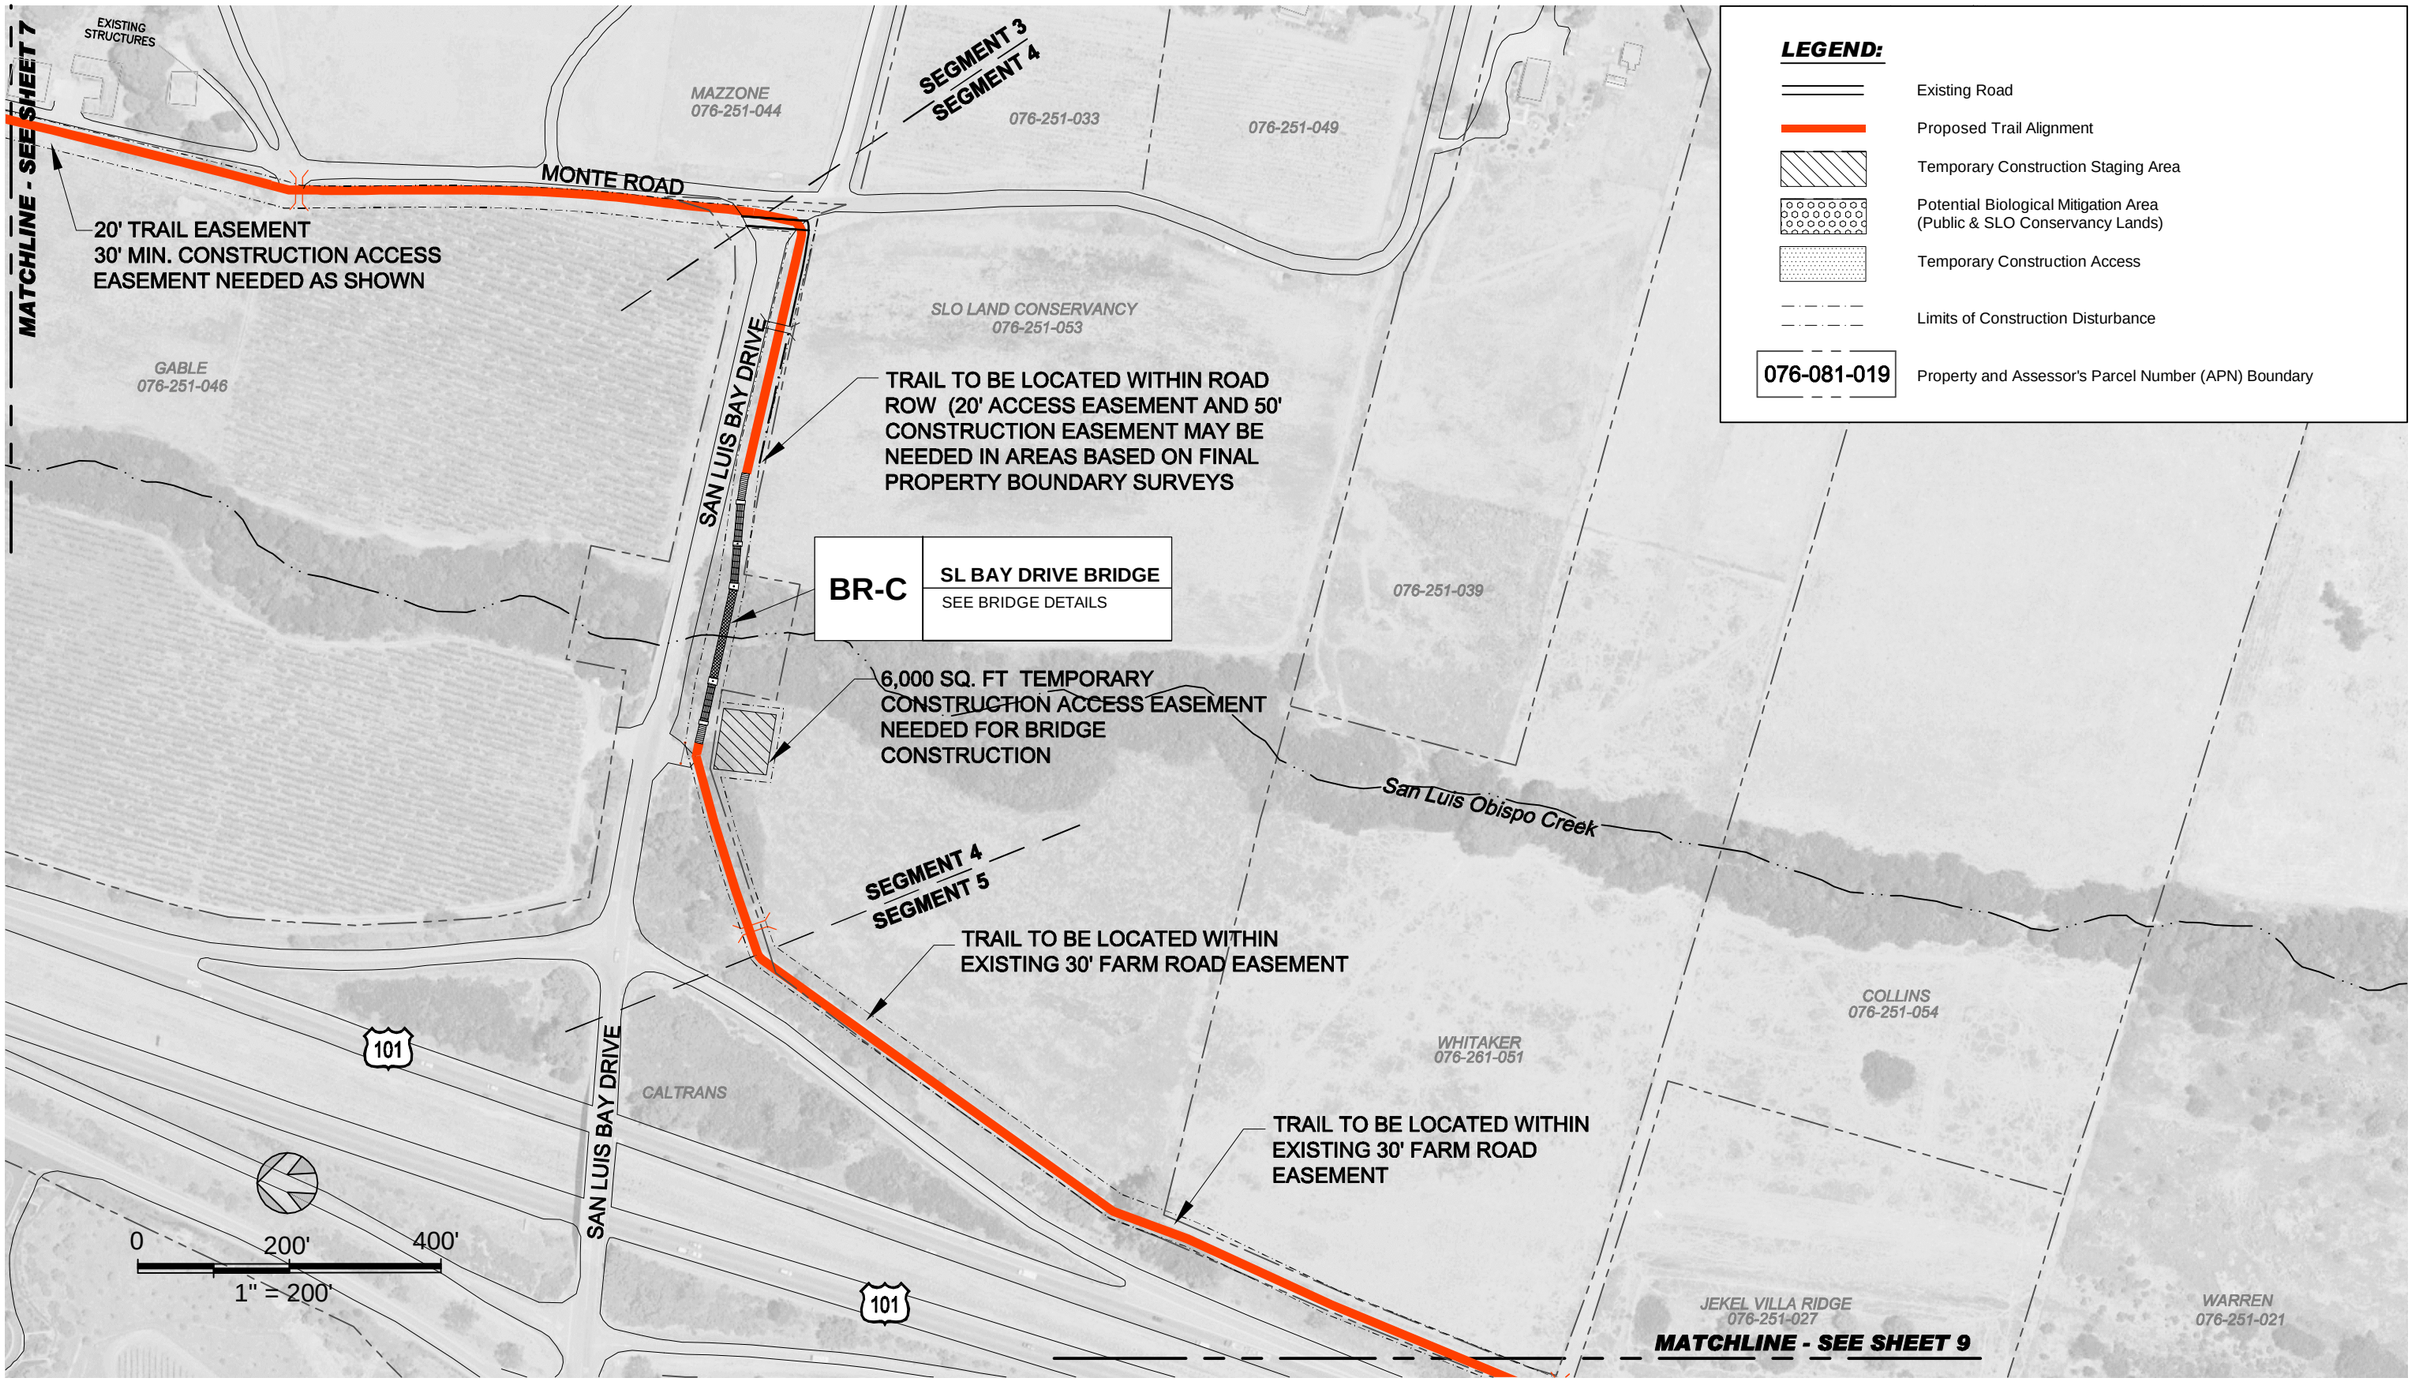

BOB JONES PATHWAY

SAN LUIS OBISPO TO ONTARIO ROAD

MORRO GROUP, INC.
Environmental Services

DESIGN	MH
DRAWN	IV
CHECKED	JP
APPR'D	JP
DATE	03/31/2010
PROJECT NUMBER	250083

QUESTA ENGINEERING CORP.
Civil
Environmental
& Water Resources
(510) 236-6114
FAX (510) 236-2423
questa@questaec.com
P.O. Box 70356 1220 Brickyard Cove Road Point Richmond, CA 94807

TRAIL RIGHT OF WAY

SHEET
8 OF 9

IF BAR DOES NOT EQUAL 1 INCH DRAWING IS NOT TO SCALE – ADJUST ACCORDINGLY

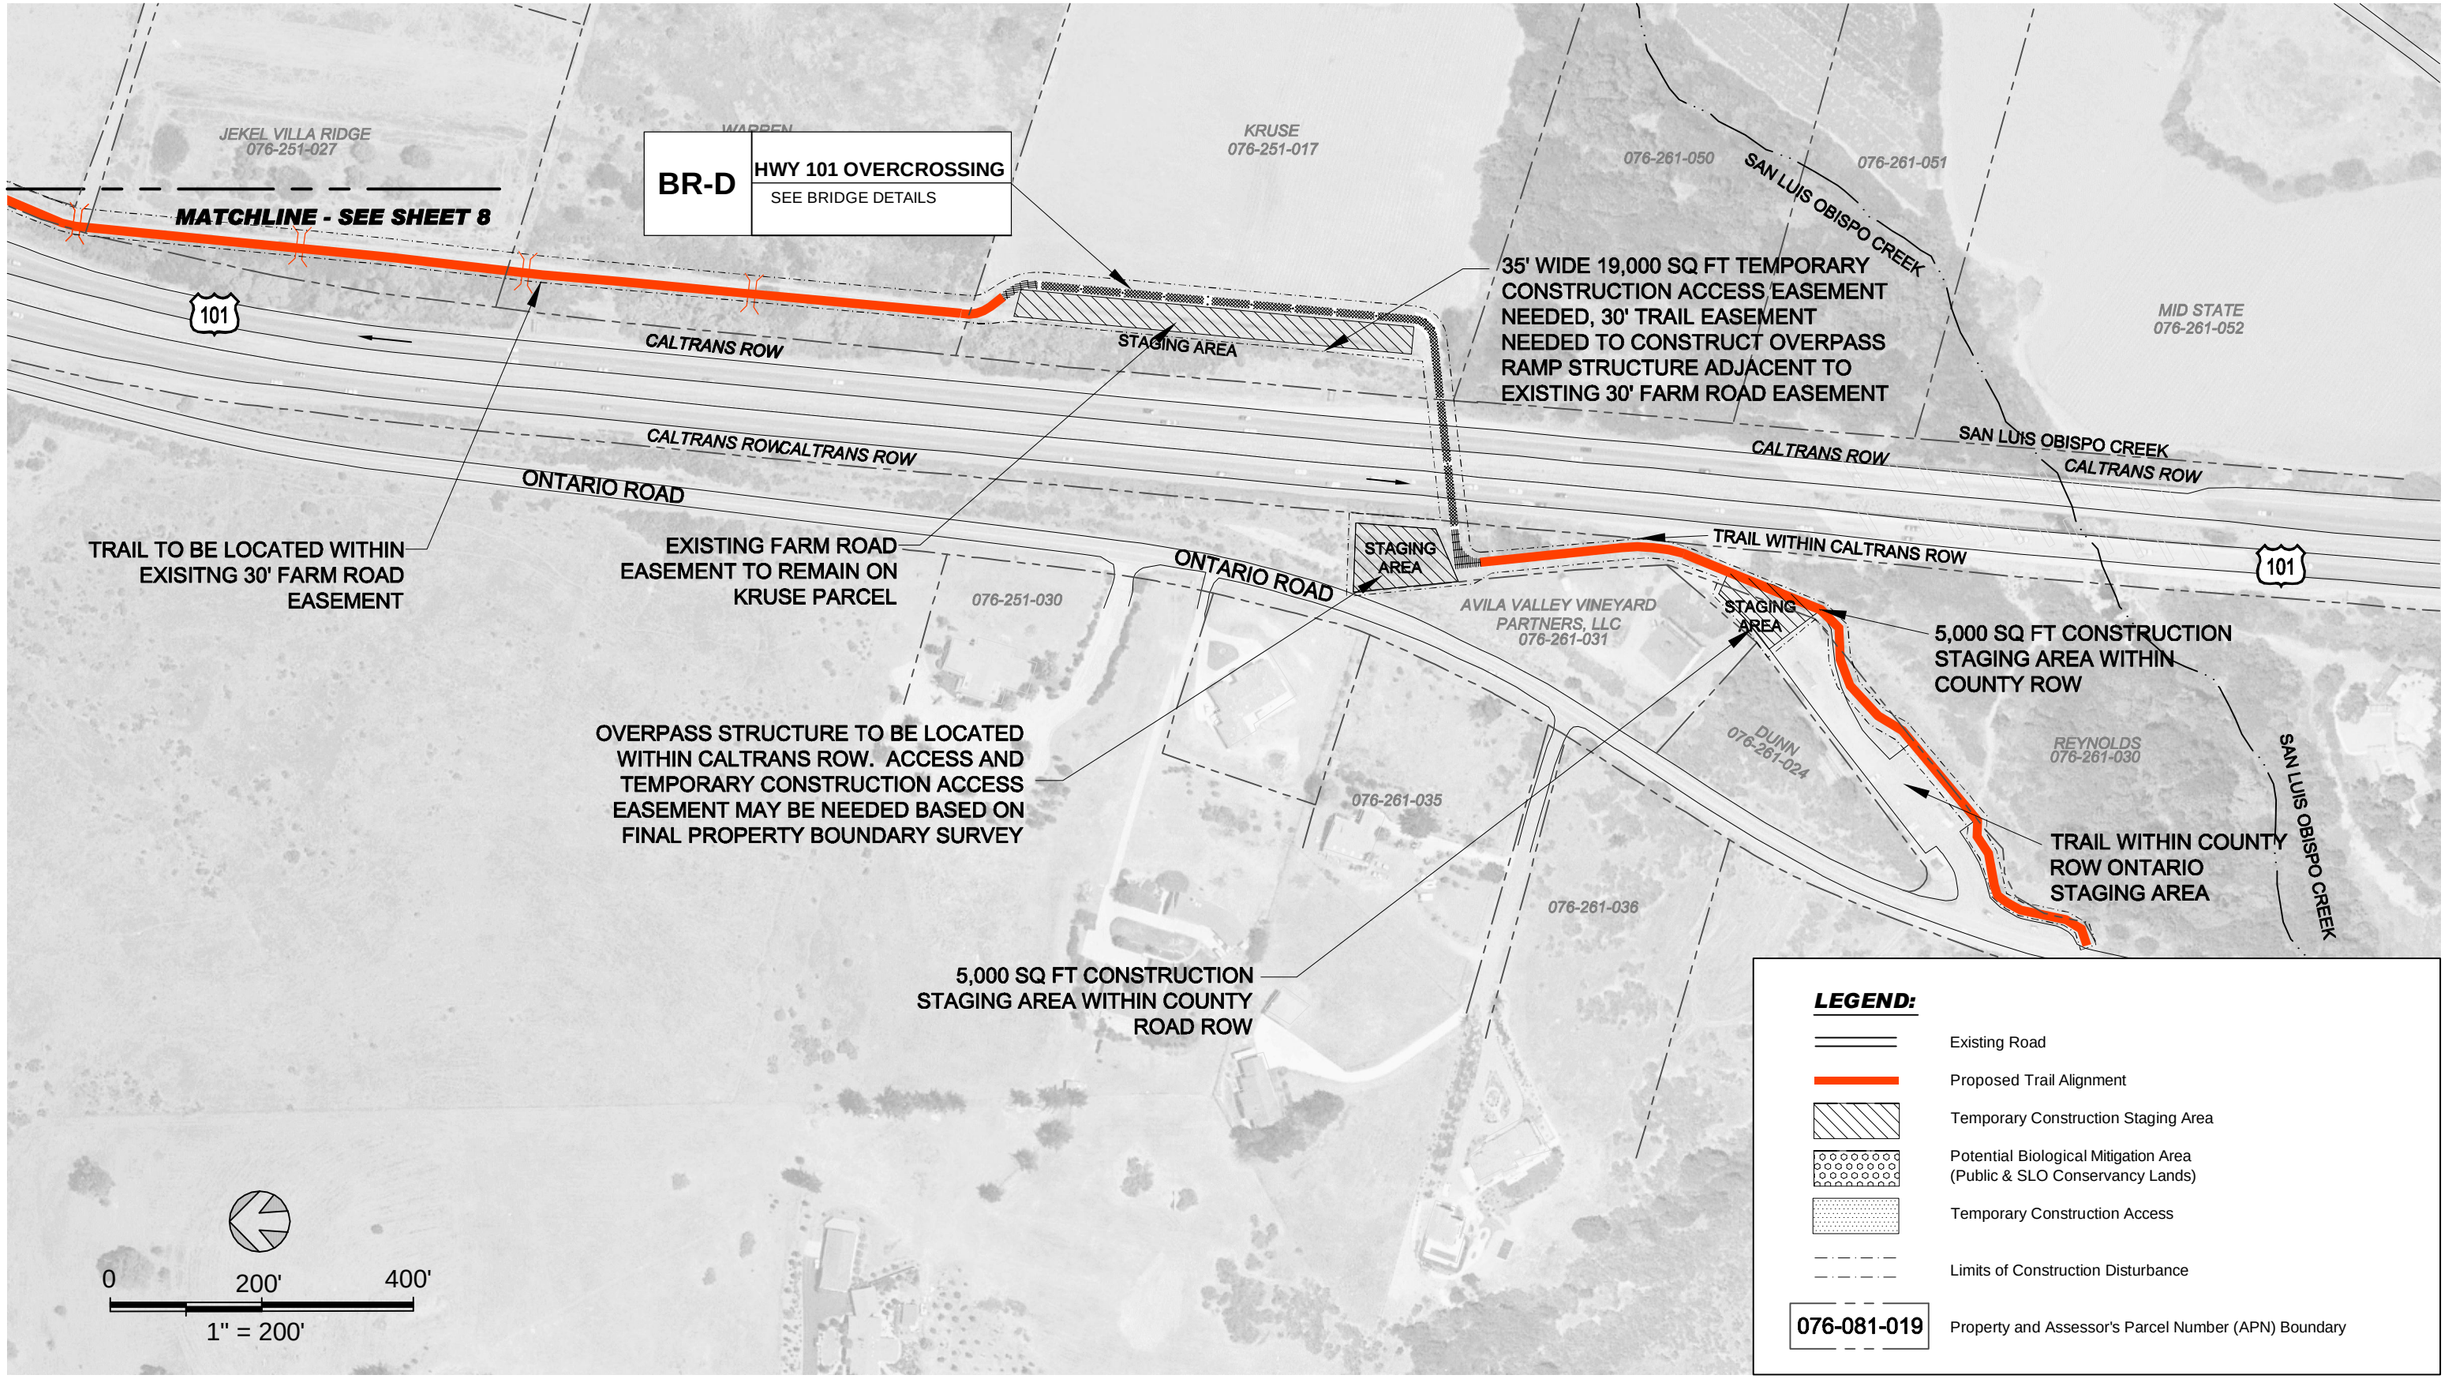

BOB JONES PATHWAY

SAN LUIS OBISPO TO ONTARIO ROAD

MORRO GROUP, INC.
Environmental Services

DESIGN	MH
DRAWN	IV
CHECKED	JP
APPR'D	JP
DATE	03/31/2010
PROJECT NUMBER	250083

QUESTA ENGINEERING CORP.
Civil
Environmental
& Water Resources
(510) 236-6114
FAX (510) 236-2423
questa@questaec.com
P.O. Box 70356 1220 Brickyard Cove Road Point Richmond, CA 94807

TRAIL RIGHT OF WAY

SHEET

9 OF 9

IF BAR DOES NOT EQUAL 1 INCH DRAWING IS NOT TO SCALE – ADJUST ACCORDINGLY